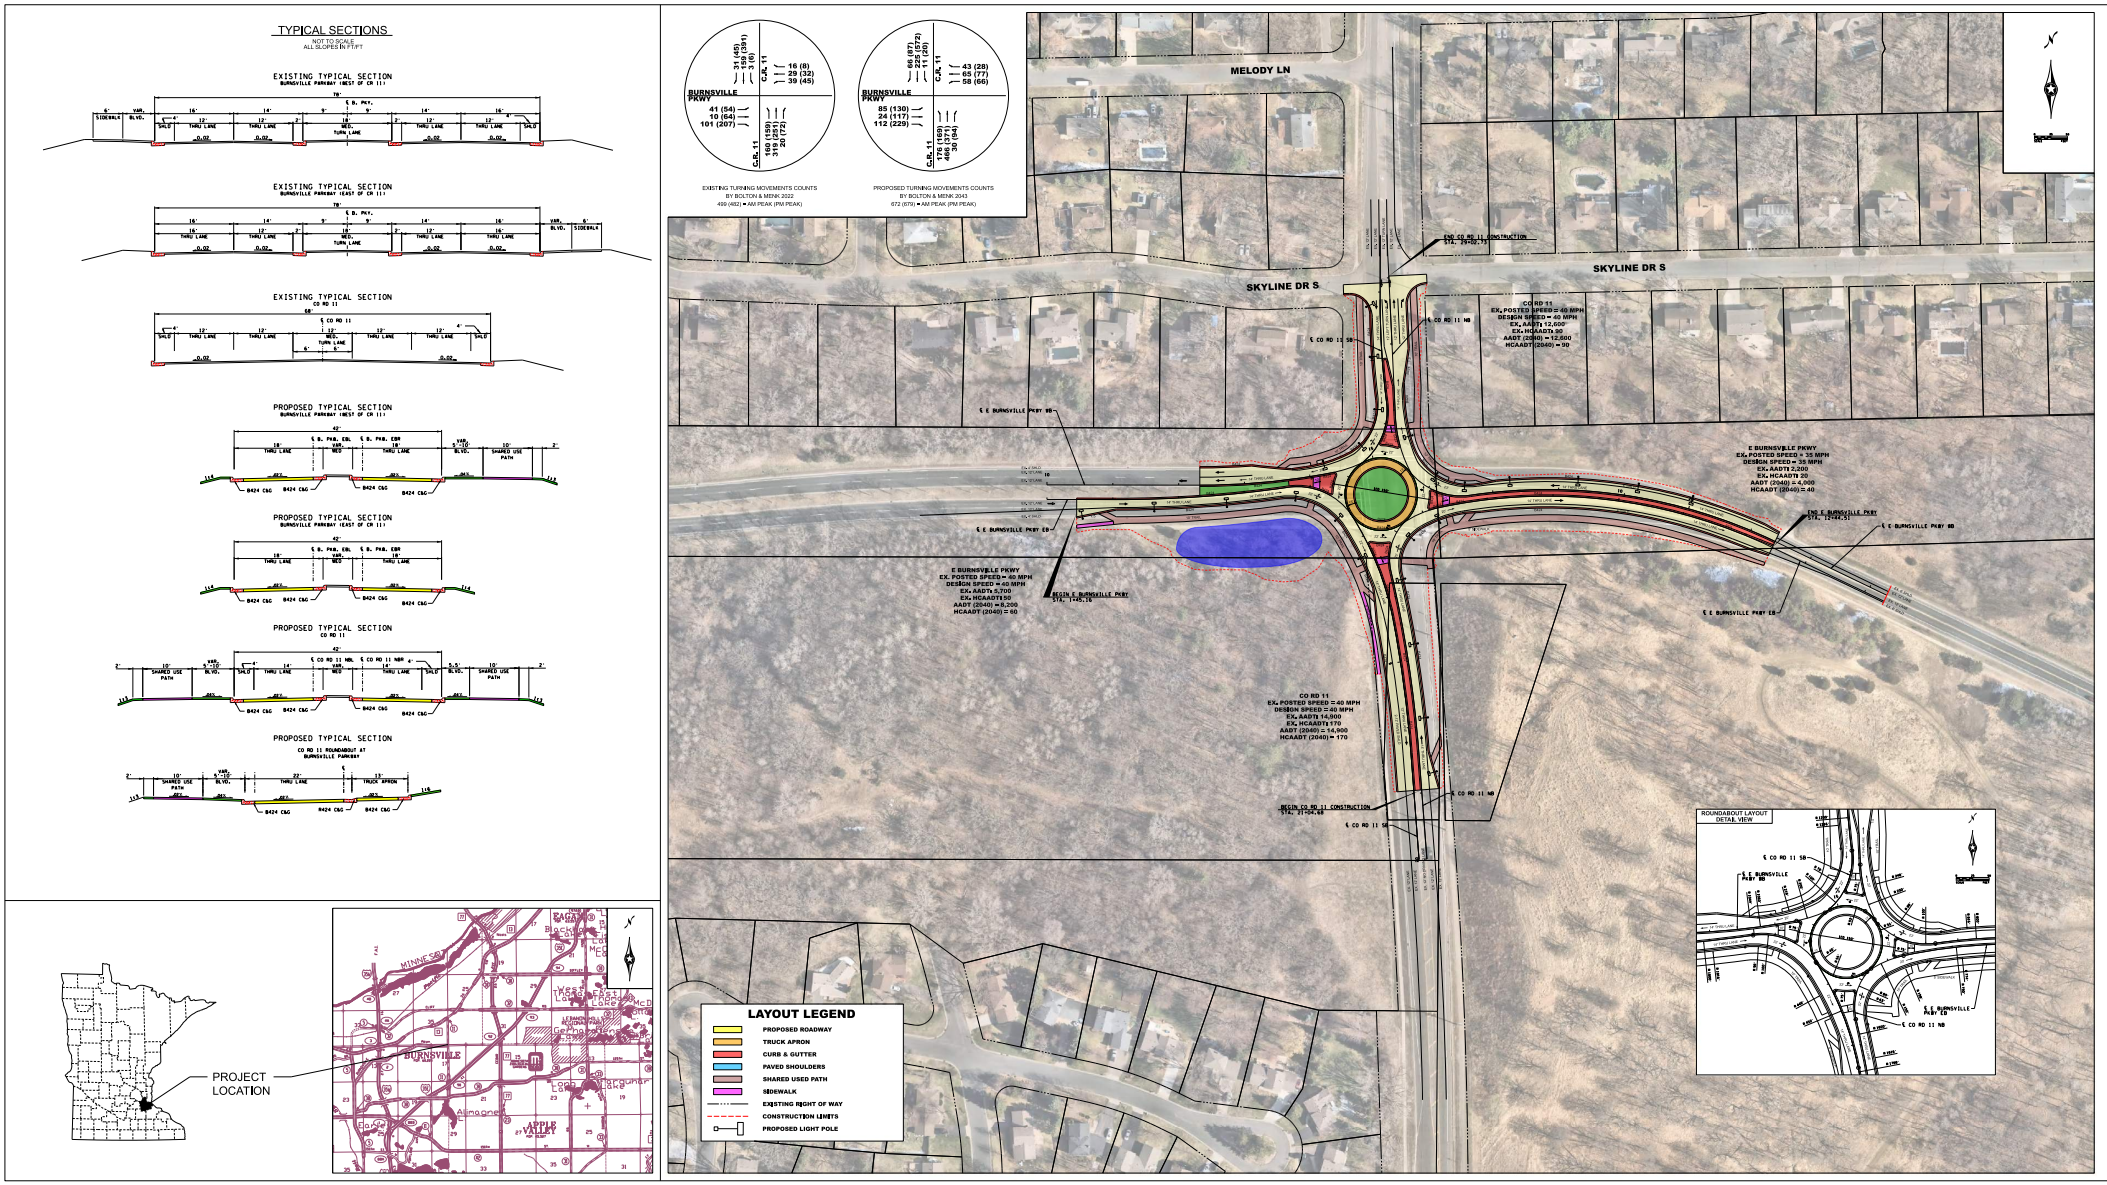
TYPICAL SECTIONS
NOT TO SCALE
ALL SLOPES IN FT/FT
EXISTING TYPICAL SECTION
BURNSVILLE PARKWAY (EAST OF CR 11)
EXISTING TYPICAL SECTION
BURNSVILLE PARKWAY (EAST OF CR 11)
EXISTING TYPICAL SECTION
CO RD 11
PROPOSED TYPICAL SECTION
BURNSVILLE PARKWAY (EAST OF CR 11)
PROPOSED TYPICAL SECTION
BURNSVILLE PARKWAY (EAST OF CR 11)
PROPOSED TYPICAL SECTION
CO RD 11
PROPOSED TYPICAL SECTION
CO RD 11 ROUNDABOUT AT BURNSVILLE PARKWAY
PROJECT LOCATION
BURNSVILLE
EAGAN
APPLE VALLEY
EXISTING TURNING MOVEMENTS COUNTS
BY BOLTON & MENK 2022
499 (482) = AM PEAK (PM PEAK)
PROPOSED TURNING MOVEMENTS COUNTS
BY BOLTON & MENK 2043
672 (670) = AM PEAK (PM PEAK)
MELODY LN
SKYLINE DR S
CO RD 11
E BURNSVILLE PKWY
LAYOUT LEGEND
PROPOSED ROADWAY
TRUCK APRON
CURB & GUTTER
PAVED SHOULDERS
SHARED USED PATH
SIDEWALK
EXISTING RIGHT OF WAY
CONSTRUCTION LIMITS
PROPOSED LIGHT POLE
ROUNDABOUT LAYOUT DETAIL VIEW